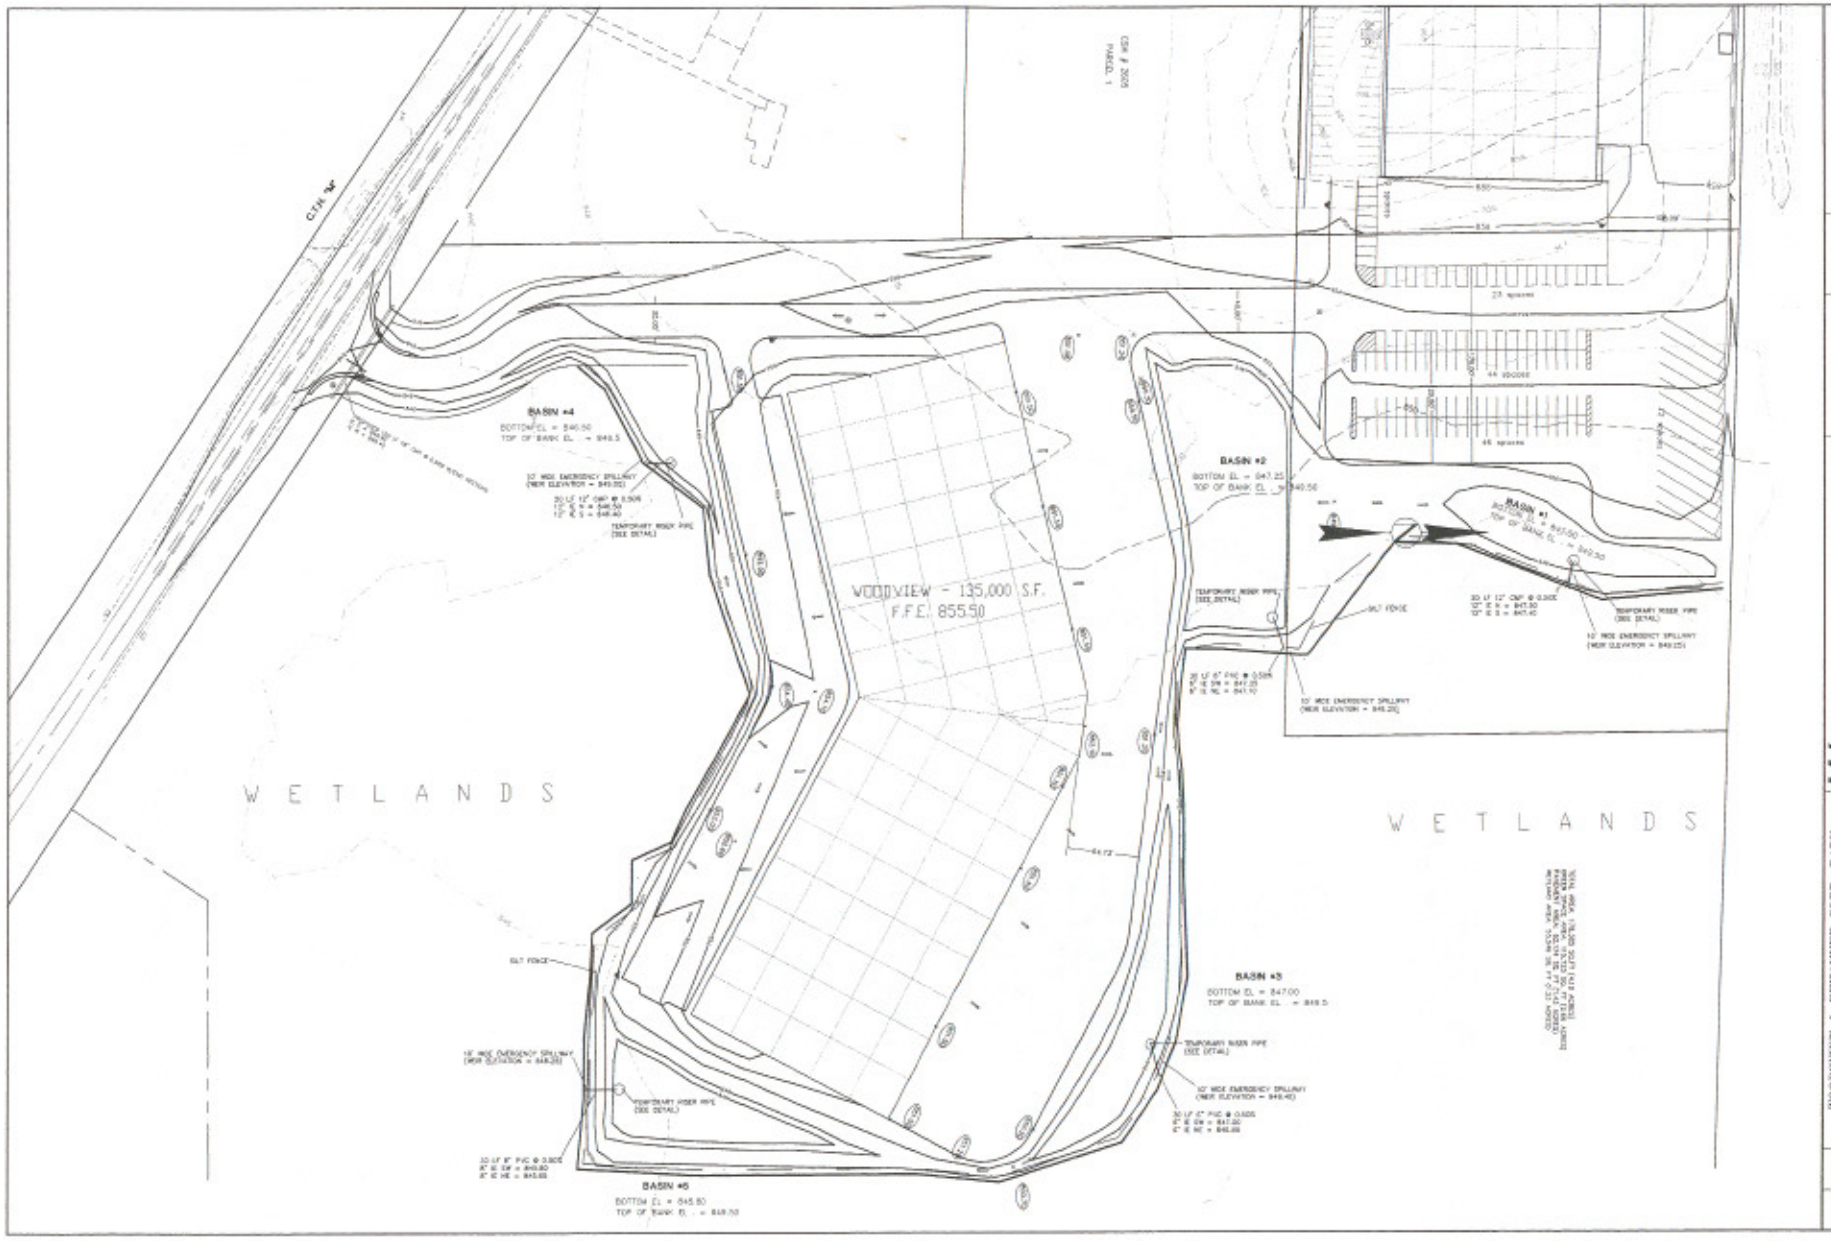

Welch Harrison and Associates, Inc.
Consulting Engineers - Surveyors
309 Aviation Drive, Suite 109 (Mailbox 19) 53570
Phone (414) 846-6600 Fax (414) 846-6602

WOODSVIEW & PEWAUKEE CORP. PARK
GRADING AND EROSION CONTROL PLAN
CITY OF PEWAUKEE

SCALE: 1" = 50'
DESIGNED BY: BOB JAUMBERG
DRAWN BY: M. JANSEN
CHECKED BY: M. JANSEN
DATE: 11-11-08

REVISION DATE	REMARKS

PROJ. # 1131

SHEET # 1